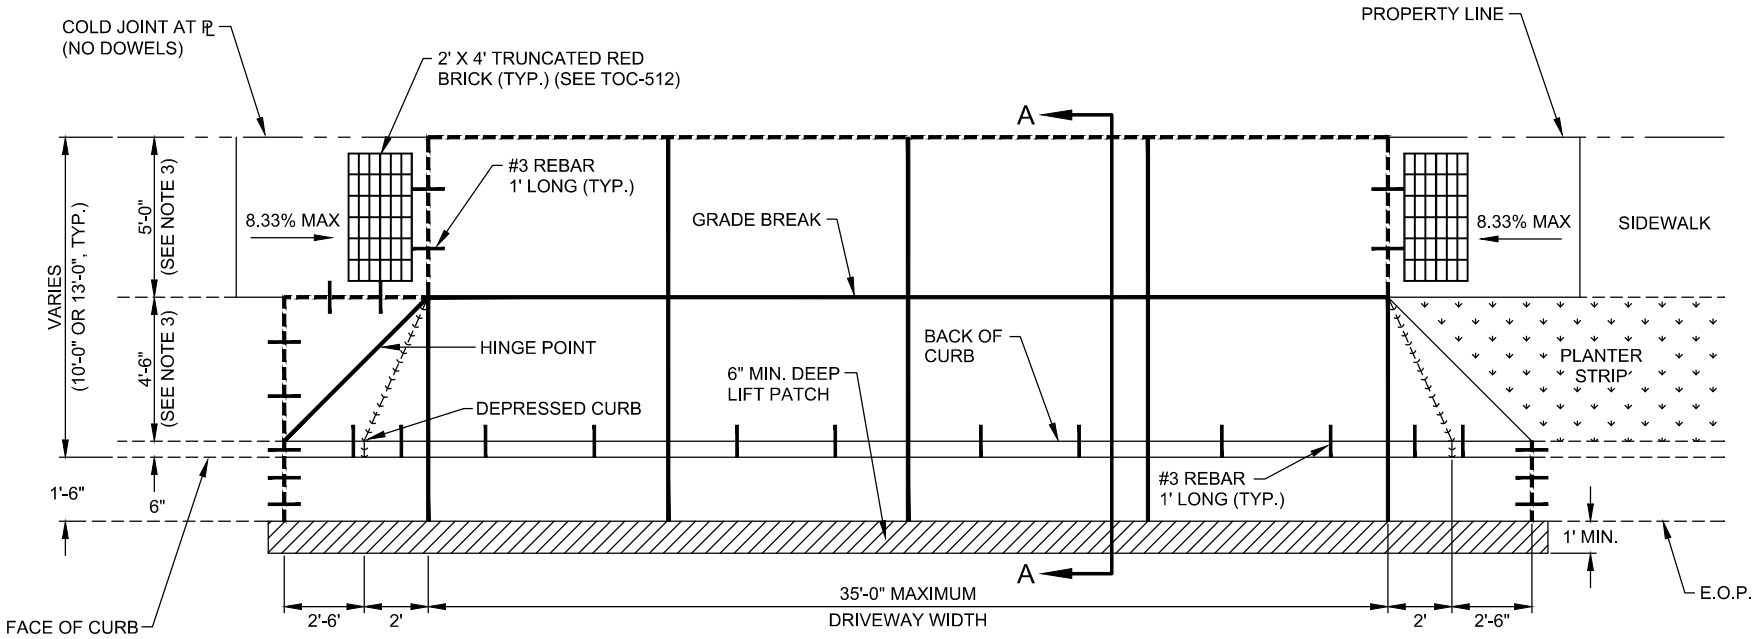

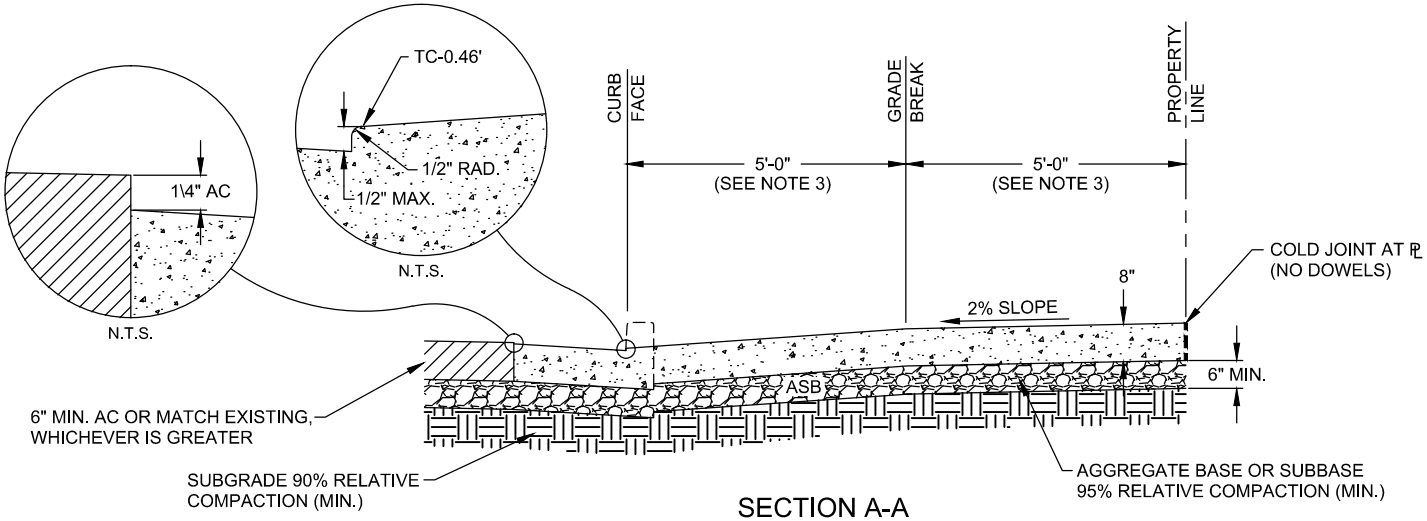

SECTION A-A

NOTES:

1. TREES AND HARDSCAPE IN PLANTER STRIP SUBJECT TO APPROVAL OF THE CITY ENGINEER. CONSTRUCTION IN PLANTER STRIP SUBJECT TO ENCROACHMENT PERMIT FROM ENGINEERING DIVISION.
2. FOR CURB AND SIDEWALK SCORING, SEE SD-8.
3. WHEN FACE OF CURB TO PROPERTY LINE EQUALS13', SIDEWALKS SHALL BE 6'-0" AND PLANTER STRIP SHALL BE 6'-6".
4. IF DRIVEWAY AND CURBS ARE NOT PLACED IN MONOLITHIC POUR, USE NO.3 REBAR DOWELS 12" LONG @ 2'-0" ON CENTER. EPOXY IF DRILLED.
5. LIMITS OF THE REMOVAL OF EXISTING CURB, GUTTER, SIDEWALK AND ASPHALT SHALL BE DETERMINED IN THE FIELD BY THE TOWN INSPECTOR.
6. CONCRETE SHALL BE 4000 PSI.

LEGEND

- COLD JOINT
- DEEP JOINT

REVISION		
ITEM NO.	DESCRIPTION OF CHANGE	APPROVAL DATE

TOWN OF COLLIERVILLE
TYPE "B" DRIVEWAY
APPROACH
COMMERCIAL / INDUSTRIAL

SCALE: NONE

TOC-520